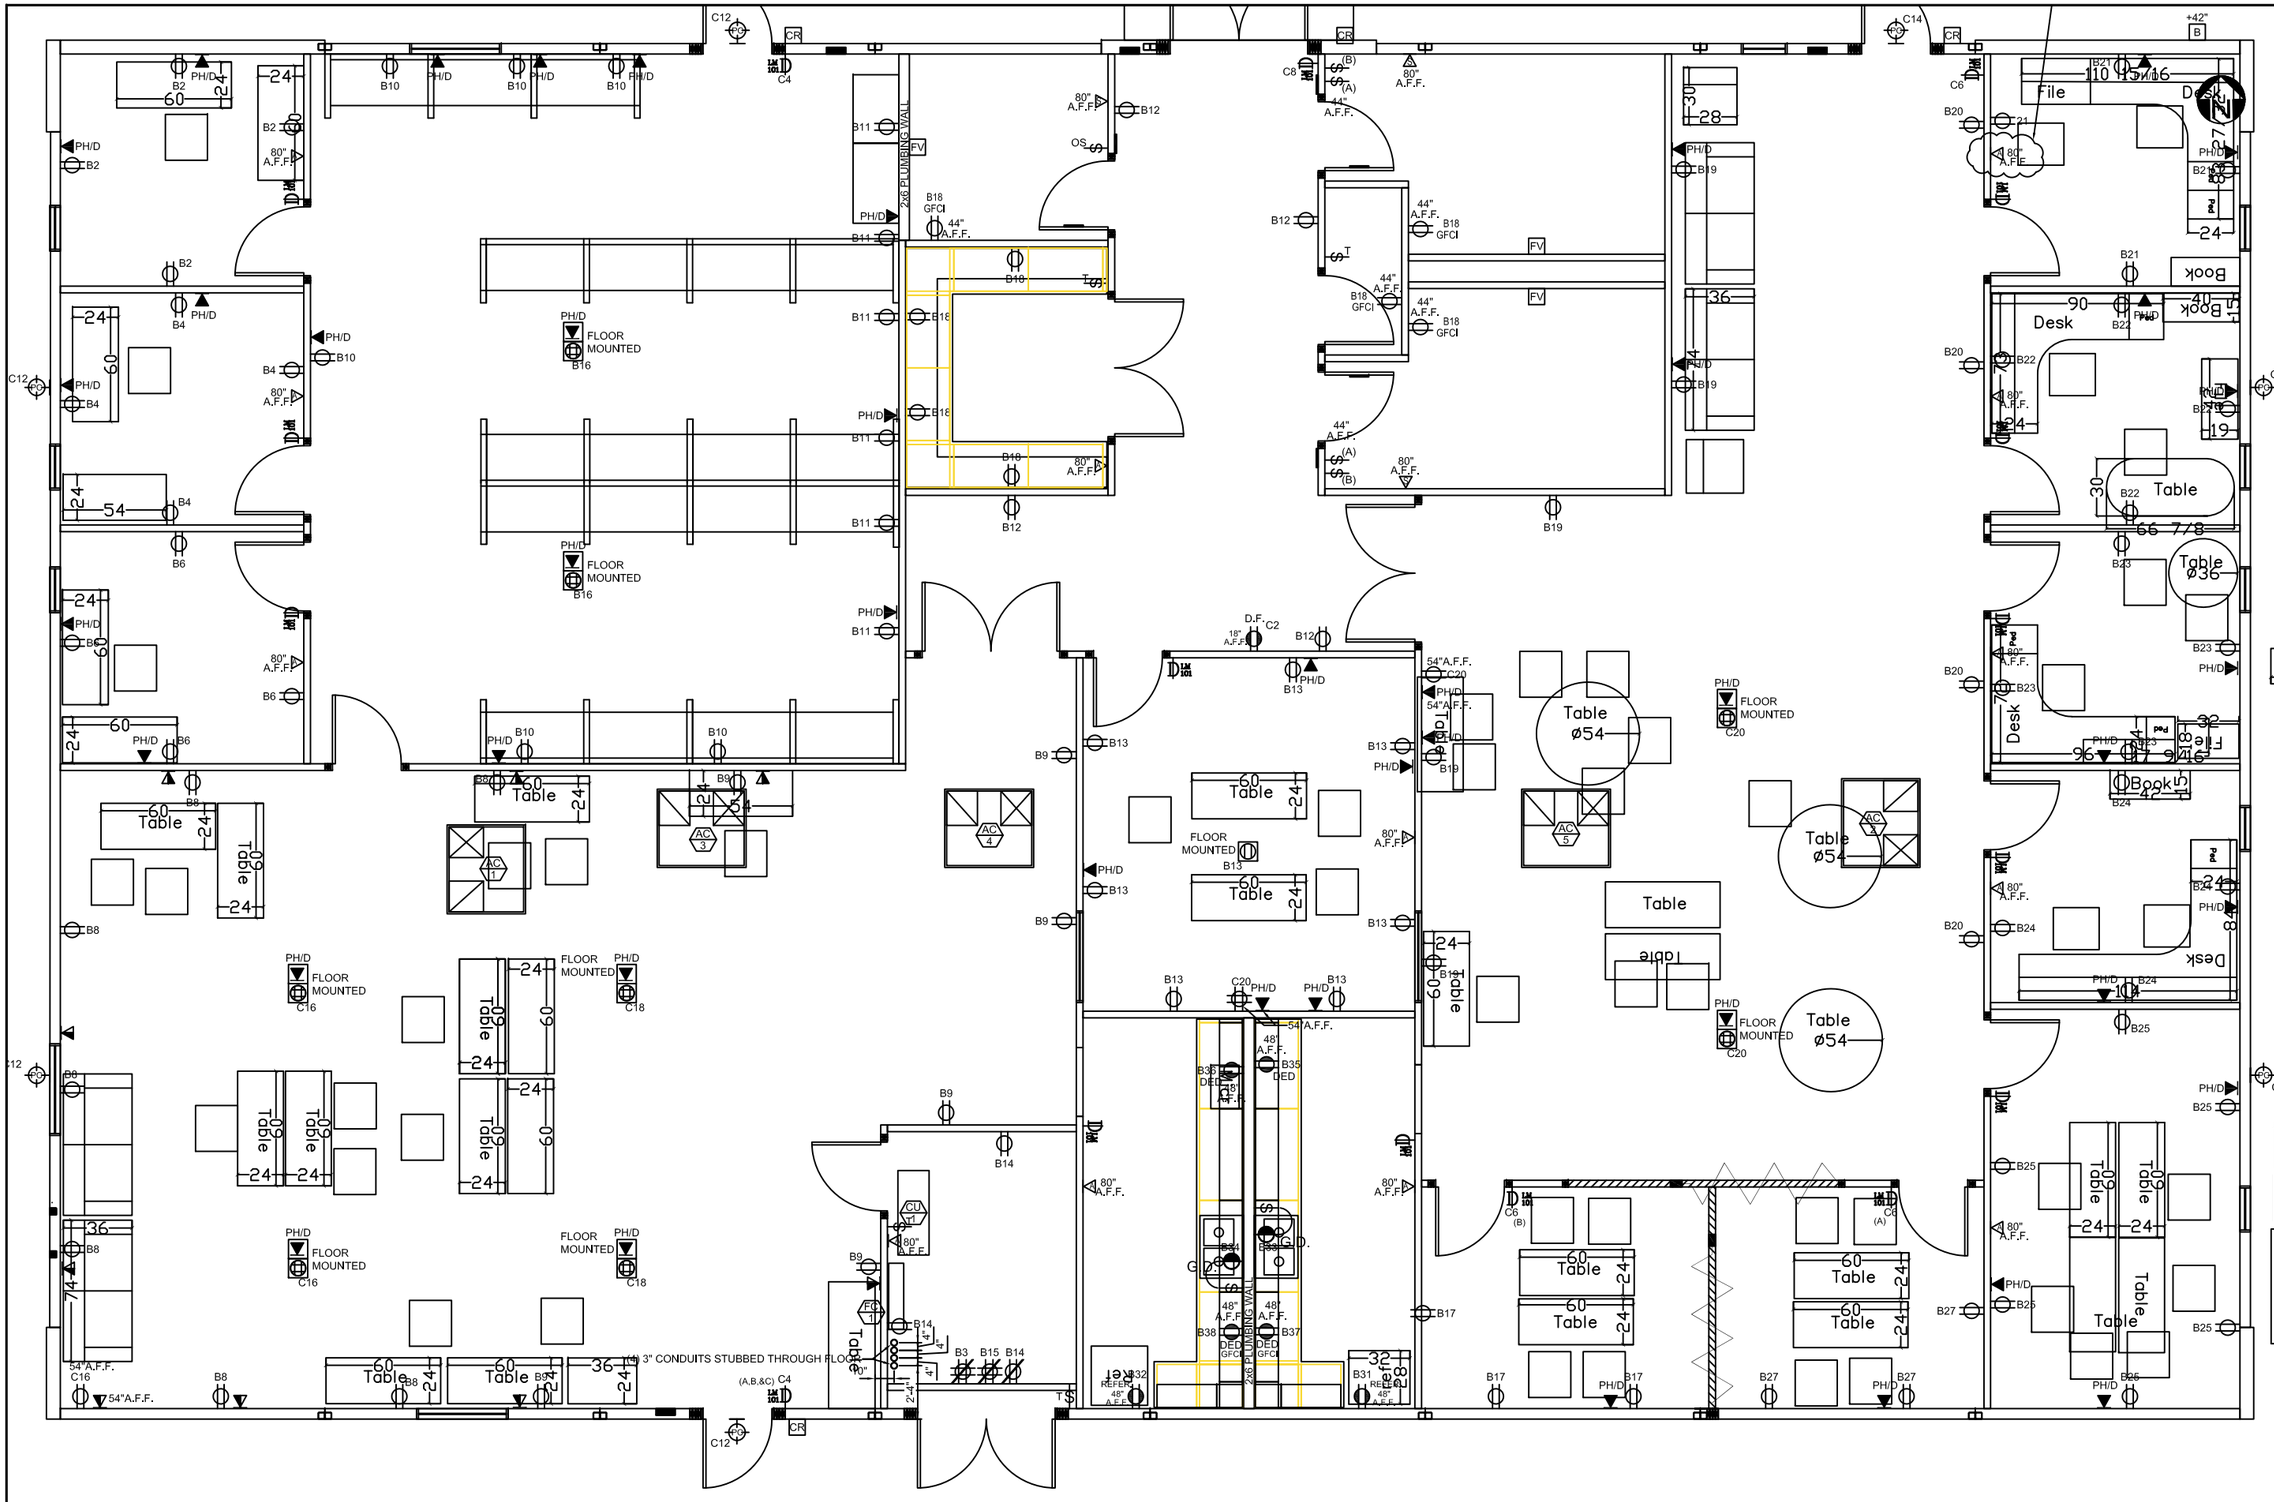

UCR School of Medicine

OFFICE OF:
School of Medicine
14350 Meridian Parkway
Riverside, CA

CAAN #: P5406

DRAWN BY:

PROJECT NO:
N/A

DATE:
06/18/2019

BUILDING NAME:
Modular Building

LEVEL:
FIRST FLOOR

SHEET NO:
01

SCALE : N.T.S

DRAWING FILE:
X-P5406-01.DWG